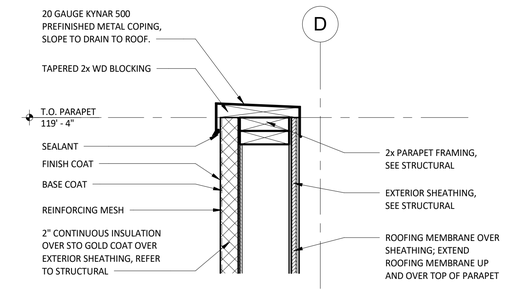

8/A407 PARAPET DETAIL
1 1/2" = 1'-0"

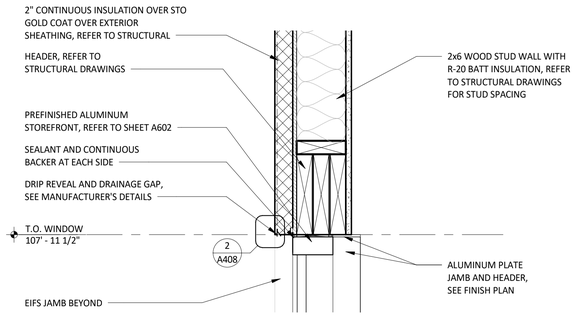

7/A407 HEADER DETAIL
1 1/2" = 1'-0"

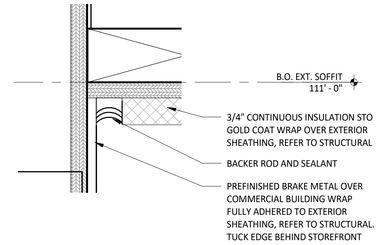

6/A407 SEALANT DETAIL @ INSIDE CORNER
6" = 1'-0"

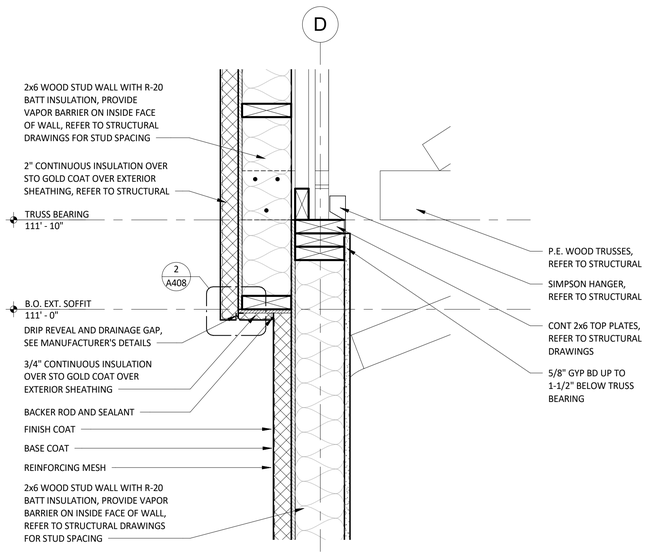

5/A407 SOFFIT DETAIL
1 1/2" = 1'-0"

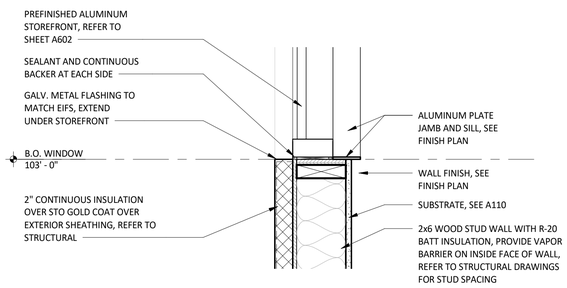

4/A407 SILL DETAIL
1 1/2" = 1'-0"

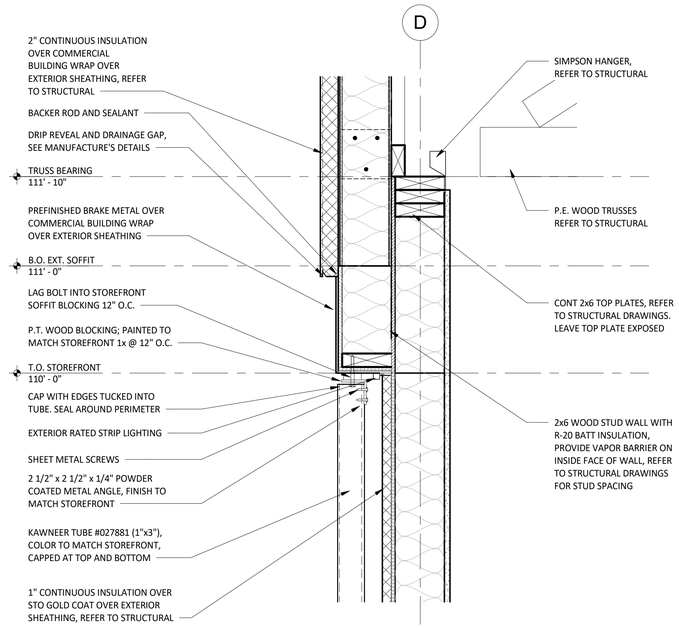

3/A407 SOFFIT DETAIL
1 1/2" = 1'-0"

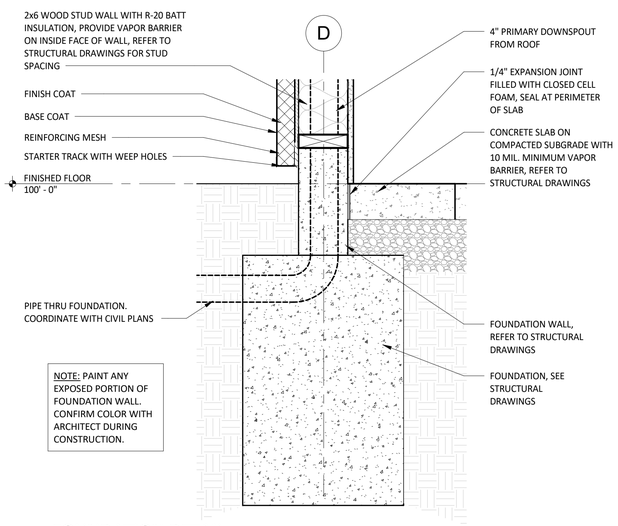

2/A407 FOUNDATION DETAIL
1 1/2" = 1'-0"

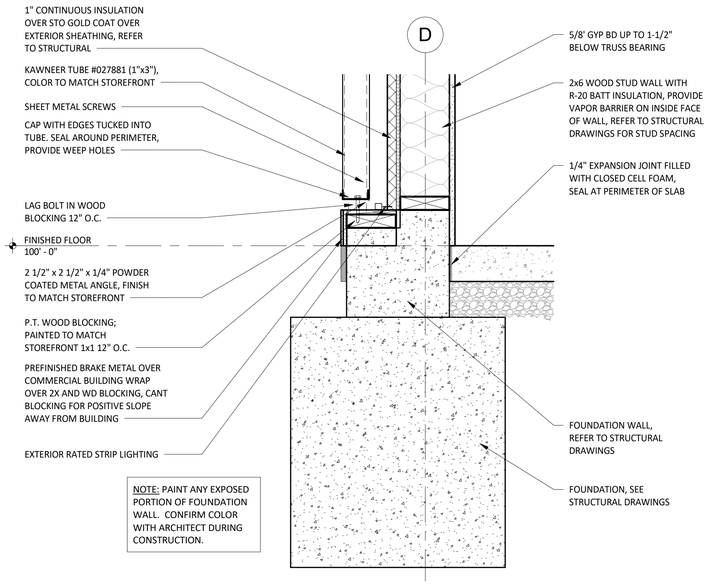

1/A407 FOUNDATION DETAIL
1 1/2" = 1'-0"

Consultant:
r e d
architecture + planning
589 w. nationwide blvd.
suite b
columbus, ohio 43215
tel: 614.487.8770
fax: 614.487.8777

COPYRIGHT 2020
THIS DRAWING IS AN INSTRUMENT OF SERVICE AND AS SUCH REMAINS THE PROPERTY OF COLUMBIA DEVELOPMENT. PERMISSION FOR USE OF THIS DOCUMENT IS LIMITED AND CAN BE EXTENDED ONLY BY WRITTEN AGREEMENT WITH COLUMBIA DEVELOPMENT.

COLUMBIA DEVELOPMENT

COLUMBIA DEVELOPMENT
1845 ST. JULIAN PLACE
COLUMBIA, SC 29204
TELEPHONE: 803.744.5900
INTERNET:
WWW.COLUMBIADEVELOPMENT.COM

STORE NO.: 000
CMG FAYETTEVILLE SHELL
3017 RAEFORD RD.
FAYETTEVILLE, NC 28303

Issue Record:

01.19.21	TENANT/ OWNER REVIEW
03.08.21	PERMIT SET

Revisions:

Drawn: KM
Checked: KM

Project No.
CMGXXX

Contents:
SECTION DETAILS

A407