FINISH SCHEDULE

01-11-19

ROOM NAME	FLOOR	BASE	WALL	CEILING
100 DINING ROOM	T200 24" X 24" TILE	T109 6" X 48" TILE	P101, P104 PAINT T109 TILE W102 WALL COVERING	C1 2' X 2' ARMSTRONG, SEPIA #PN91311 C3 GYP BOARD W/ PAINT P103
101 SERVING AREA	S1 SILIKAL FLOORING S2 IN HIGH TRAFFIC AREAS	S1 AND S2 6" CONT. MIN (KITCHEN EQUIPMENT ON 6" NSF APPROVED LEGS)	T109 TILE	C3 GYP BOARD W/ SMOOTH WASHABLE PAINT
102 DRIVE-THRU STATION	S1 SILIKAL FLOORING S2 IN HIGH TRAFFIC AREAS	S1 AND S2 6" CONT. MIN (KITCHEN EQUIPMENT ON 6" NSF APPROVED LEGS)	WP1 FRP PANEL	C2 2' X 4' SUSPENDED GRID WASHABLE VINYL COATED GYP BOARD PANELS
103 KITCHEN	S1 SILIKAL FLOORING S2 IN HIGH TRAFFIC AREAS	S1 AND S2 6" CONT. MIN (KITCHEN EQUIPMENT ON 6" NSF APPROVED LEGS)	WP3 S.S. BEHIND COOK LINE WP1 FRP PANEL	C2 2' X 4' SUSPENDED GRID WASHABLE VINYL COATED GYP BOARD PANELS
104 KITCHEN PREP.	S1 SILIKAL FLOORING S2 IN HIGH TRAFFIC AREAS	S1 AND S2 6" CONT. MIN (KITCHEN EQUIPMENT ON 6" NSF APPROVED LEGS)	WP1 FRP PANEL	C2 2' X 4' SUSPENDED GRID WASHABLE VINYL COATED GYP BOARD PANELS
105 WALK-IN COOLER	S1 SILIKAL FLOORING S2 IN HIGH TRAFFIC AREAS	S.S. / ALUMINUM WITH ¾" RADIUS	EXT S.S. INT ALUMINUM GALVANIZED S.S.	ALUMINUM GALVANIZED STAINLESS STEEL
105A WALK-IN FREEZER	GALVANIZED STAINLESS STEEL S2 SILIKAL UNDER WIF SUBFLOOR	S.S. / ALUMINUM WITH ¾" RADIUS	EXT S.S. INT ALUMINUM GALVANIZED S.S.	ALUMINUM GALVANIZED STAINLESS STEEL
106 MEN'S ROOM	T200 24" X 24" TILE	SCHLUTER	T108 TILE	C3 GYB BOARD W/ P101 SMOOTH WASHABLE PAINT
107 WOMEN'S ROOM	T200 24" X 24" TILE	SCHLUTER	T108 TILE	C3 GYB BOARD W/ P101 SMOOTH WASHABLE PAINT
108 VESTIBULE	T200 24" X 24" TILE	T109 6" X 48" TILE	P104 PAINT GYB BOARD T109 TILE	C3 GYB BOARD W/ P101 SMOOTH WASHABLE PAINT
109 STORAGE ROOM	T200 24" X 24" TILE	T109 6" X 48" TILE	WP1 FRP PANEL	C3 GYB BOARD W/ P101 SMOOTH WASHABLE PAINT
110 BACK ROOM	SEALED CONCRETE, SMOOTH FINISH	-	EPOXY PAINT, COLOR TO MATCH P9As	OPEN P9AS (TRUSSES AND ROOF DECK)
111 UTILITY ROOM	SEALED CONCRETE SMOOTH FINISH	EXISTING	EXISTING	OPEN

DOOR & HARDWARE SCHEDULE

INSTALLED AND FURNISHED BY. G.C. UNLESS NOTED OTHERWISE

CONTRACTOR TO PURCHASE DOORS FRAME HARDWARE & FRAME DIRECTLY FROM PANDA'S NATIONAL ACCOUNT SUPPLIER. SUPPLIER TO PROVIDE ALL STOREFRONT DOOR HARDWARE, P-LAM DOORS & FRAME AND HM DOOR & FRAME

CONTACT FOR QUOTING, ORDERING & LOGISTICS
JERRY JACOBS, PROJECT MANAGER
800-887-4307 EXT. 220 PHONE
jerryj@locknet.com, panda@locknet.com

CONTACT FOR GENERAL ACCOUNT NEEDS
ANGIE HAINES, ACCOUNT MANAGER
800-887-4307 EXT. 145 PHONE / 859-509-4031 MOBILE
AngieH@locknet.com, panda@locknet.com

ADDITIONAL CONTACTS:
THOMAS DOWNS, SALES MANAGER; ThomasD@locknet.com; 800-887-4307 x116
ROB OWEN, DIR. BUSINESS DEVELOPMENT; RobO@locknet.com; 606-748-2065

NOTE!!!
CONTRACTOR HAS THE OPTION TO PURCHASE STOREFRONT HARDWARE FROM OTHER SOURCE, PROVIDED THE HARDWARE IS PER SPECS, NO SUBSTITUTIONS ALLOWED. STOREFRONT HARDWARE SPECS ARE PROVIDED IN THE PROJECT BID PACKAGE. COORDINATE WITH PANDA PROJECT MANAGER LISTED ON SHEET G.001

NO.	DOOR MATERIAL	SIZE	FRAME	FACE/EDGE	THK.	CORE	LITE	RATE	HARDWARE: PASSAGE	LOCKSET	PRIVACY	S.F. PULL	PANIC	HINGE: BUTT	CONT.PIANO	STOP: FLOOR	WALL	ACCESSORIES: THRESHOLD	LATCH GUARD	DETEX ALARM	SILENCERS	KICKPLATES	CLOSER	REMARKS
D1	ALUMINUM STOREFRONT	3'-0" X 7'-0"	EXT.	CLEAR ANODIZE TO MATCH EXISTING						●		●	●		●	●		●				●	●	
D2	ALUMINUM STOREFRONT	EXISTING	EXT.	EXISTING TO REMAIN	-	-	-	-		●		●	●		●	●		●					●	PROVIDE PULL ON EXTERIOR SIDE
D3	S.C. WOOD	3'-0" X 7'-0"	H. MTL.	PLASTIC LAMINATE PRE-FINISHED	1 ¾"	SOLID	-	-			●*			●			●				●	●	●	KICKPLATE ON EACH SIDE OF DOOR
D4	S.C. WOOD	3'-0" X 7'-0"	H. MTL.	PLASTIC LAMINATE PRE-FINISHED	1 ¾"	SOLID	-	-	●					●			●				●	●		
D5	HOLLOW METAL	3'-6" X 7'-0"	H. MTL.	PAINTED	1 ¾"	INSUL.	-	-					●		●			●	●	●		●	●	KICKPLATE ON INT. SIDE OF DOOR
D5A	HOLLOW METAL	6'-0" X 7'-0"	H. MTL.	PAINT DOOR AND FRAME	1 ¾"	INSUL.	-	-					●		●			●	●	●		●	●	KICKPLATE ON INT. SIDE OF DOOR
D5B	EXISTING HOLLOW METAL	EXISTING	EXT.	PAINT DOOR AND FRAME						●					E			●	●					

*AT "D3a" PROVIDE PRIVACY LOCK

WALL SCHEDULE

INSTALLED AND FURNISHED BY. G.C. UNLESS NOTED OTHERWISE

NO.	DESCRIPTION
W1	3-5/8" 20GA. METAL STUD WALL W/ ⅝" TYPE "X" GYP. BOARD BOTH SIDES (SEE ARCHITECTURAL DETAILS & ELEVATIONS)
W2	3-5/8" 20GA. METAL STUD WALL W/ ⅝" TYPE "X" GYP. BOARD ON ONE SIDE (SEE ARCHITECTURAL DETAILS & ELEVATIONS)
W3	NEW 6" WOOD FRAMING FLUSH AND ALIGNED WITH EXISTING, NEW EXTERIOR SHEATHING, AND R-20 BATT INSULATION AND ⅝" TYPE "X" GYP BOARD ON INTERIOR
W4	3-5/8" 20GA. METAL STUD LOW WALL W/ ⅝" TYPE "X" GYP. BD BOTH SIDES. PROVIDE 3 ½" KNEE-WALL BRACE/POST @ CORNERS AND @ 48" O.C.
W10	6" 20GA. METAL STUD WALL W/ ⅝" TYPE "X" GYP. BOARD OVER ½" STRUCTURAL SHEATHING ON BOTH SIDES (SEE ARCHITECTURAL DETAILS & ELEVATIONS), WOOD STUD 2X6 AT SIM. CONDITION.
W6	6" 20GA. METAL STUD WALL W/ ⅝" TYPE "X" GYP. BOARD ONE SIDE (SEE ARCHITECTURAL DETAILS & ELEVATIONS) OVER EXISTING WALL FRAMING
W11	2 1/2" 20GA METAL STUD WITH 2 LAYERS OF GYP. BD. ON HOOD SIDE. EXISTING WOOD FRAMED WALL RECEIVES 1 LAYER OF ⅝" TYPE X GYP. BD. BEFORE METAL STUD WALL.
W12	EXISTING FRAMING; INSTALL NEW R-20 BATT INSULATION AND NEW ⅝" GYP. BOARD; AT SIM INSTALL R-20 BATT ONLY

WALL PANEL SCHEDULE

INSTALLED AND FURNISHED BY. G.C. UNLESS NOTED OTHERWISE

NO	MANUFACTURER	DESCRIPTION	MFG #	COLOR FINISH	REMARK
WP1	CRANE COMPOSITES INC.	F.R.P. THICKNESS: .075	LBCS.14	#636 (GRAY), SM/SM	CONTACT: LINDA RUSE 310.857.9036
WP2	-	S.S. PANEL (22 GA)	-	BRUSHED FINISH	FURNISHED BY PX, INSTALLED BY G.C.
WP3	-	S.S. PANEL (22 GA)	-	DIAMOND PATTERN FINISH	FURNISHED BY PX, INSTALLED BY G.C.
WP4	NOT USED				
WP6	NOT USED				
W101	NOT USED				
W102	WOLF GORDON	PRINT WALLCOVERING	-	-	CONTACT: CATHY DY 310.770.1165 cathy.dy@wolfgordon.com
W103	WOLF GORDON	CLOUD WALLCOVERING	-	-	CONTACT: CATHY DY 310.770.1165 cathy.dy@wolfgordon.com

SPECIAL SURFACE SCHEDULE

INSTALLED AND FURNISHED BY. G.C. UNLESS NOTED OTHERWISE

NO	MANUFACTURER	PRODUCT	MFG #	STAIN / COLOR	FINISH	REMARK
QZ-5	NOT USED					
QZ-6	NOT USED					
QZ-7	CORIAN	ARTIFICIAL QUARTZ	-	LONDON SKY	POLISHED	SERVICE COUNTER & DRINK STATION PROVIDED BY PX, INSTALLED BY G.C.

INTERIOR PAINT SCHEDULE

INSTALLED AND FURNISHED BY. G.C. UNLESS NOTED OTHERWISE

NO	MANUFACTURER	MFG #	COLOR	FINISH	REMARK
P9As	SHERWIN-WILLIAMS	SW 7065	ARGOS	PROMAR 200, ZERO VOC, LATEX SEMI-GLOSS	REAR SERVICE DOOR
P9B	NOT USED				
P101	SHERWIN-WILLIAMS	SW 6252	ICE CUBE	PROMAR 200, ZERO VOC, LATEX EGG-SHELL	RESTROOM & RESTROOM VESTIBULE CEILING, SERVICE LINE SOFFIT
P102	NOT USED				
P103	SHERWIN-WILLIAMS	SW 7032	WARM STONE	PROMAR 200, ZERO VOC, LATEX EGG-SHELL	DROPPED SOFFITS
P104	SHERWIN-WILLIAMS	SW 6155	RICE GRAIN	PROMAR 200, ZERO VOC, LATEX EGG-SHELL	DINING RM. WALLS, RESTROOM VESTIBULE WALLS
P105	NOT USED				
P106	SHERWIN-WILLIAMS	SW 7020	BLACK FOX	DTM ACRYLIC GLOSS, LOW VOC	RESTROOM DOOR FRAMES & LCD NICHE (BACK WALL)
P205	SHERWIN-WILLIAMS	SW 7675	SEALSKIN	PROMAR 200, ZERO VOC, LATEX EGG-SHELL	FRONT & BACK & UNDERSIDE FACES OF SERVICE COUNTER SOFFIT

TILE SCHEDULE (SEE SHEET A-104)

WALL LEGEND

- EXISTING WALL
- NEW INTERIOR FURRING WALL FRAMED WITH STRUCTURAL STEEL STUDS
- NEW INTERIOR WALL (FULL HT.)
- NEW INTERIOR WALL (LOW WALL - REF. ELEV. & DETAILS)
- WALK-IN BOX PANEL
- NEW WOOD FRAMED EXTERIOR WALL

NOTE: THE FOLLOWING STAINLESS STEEL PROVIDED BY PX--INSTALLED BY G.C.:
1. PANEL DIVIDERS AT WP3
2. INSIDE CORNER AT WP3 TO WP2
3. FLASHING AT TOP OF BASE WP3
4. WP2 PIECE AT LENGTH OF WALL

NOTE: THE FOLLOWING STAINLESS STEEL PROVIDED BY G.C.-INSTALLED BY G.C.:

5. INSTALL 18 GA STAINLESS STEEL CORNER GUARD & WALL CAP INSIDE KITCHEN

CG-1-L — 18 GA. STAINLESS STEEL CORNER GUARD - FULL HT.

CG-1-M — 18 GA. STAINLESS STEEL CORNER GUARD - 4'-0" HIGH

CG-2-L — 18 GA. STAINLESS STEEL CORNER GUARD/FRAME - ALL AROUND PERIMETER OF OPENING - FRAME TO BE WELDED WITH MITERED CORNERS TO FORM SINGLE UNIT.

WC-1-L — 18 GA. STAINLESS STEEL WALL CAP

ALL OTHER STAINLESS STEEL BY G.C.

NOTE:

*ALL INTERIOR DIMENSIONS ARE FACE OF GYPSUM BOARD TO GYPSUM BOARD

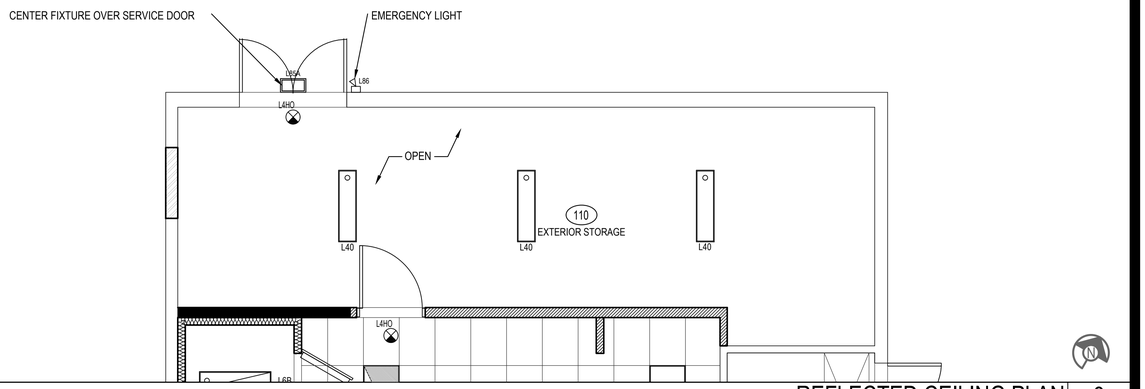

REFLECTED CEILING PLAN | 3
Scale= 3/16" = 1'-0" | A-106

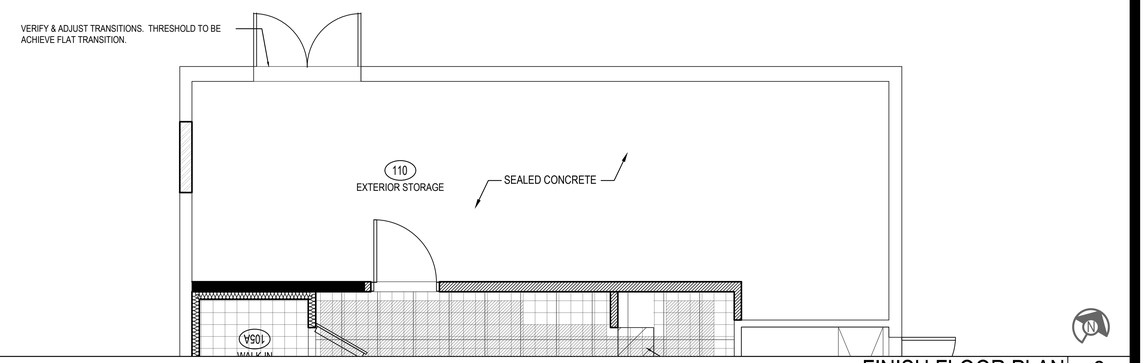

FINISH FLOOR PLAN | 2
Scale= 3/16" = 1'-0" | A-106

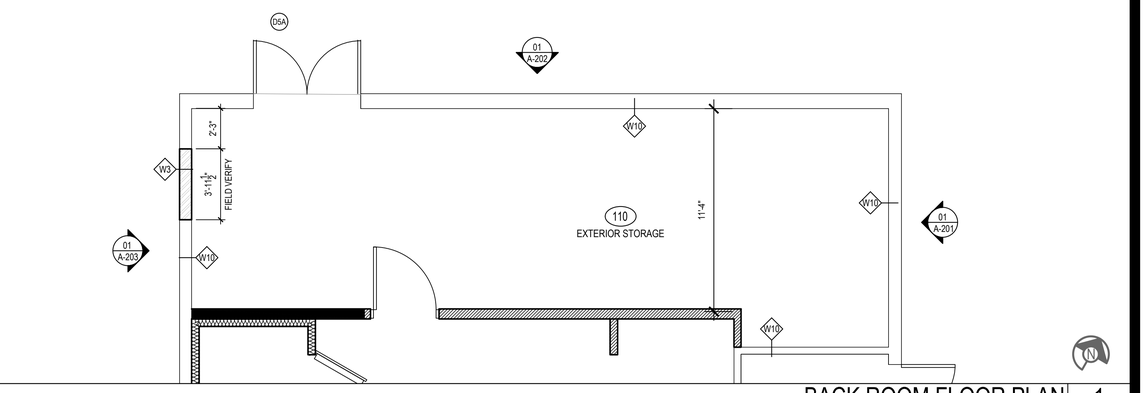

BACK ROOM FLOOR PLAN | 1
Scale= 3/16" = 1'-0" | A-106

PANDA EXPRESS, INC.
1683 Walnut Grove Ave.
Rosemead, California
91770
Telephone: 626.799.9898
Facsimile: 626.372.8288

All ideas, designs, arrangement and plans indicated or represented by this drawing are the property of Panda Express Inc. and were created for use on this specific project. None of these ideas, designs, arrangements or plans may be used by or disclosed to any person, firm, or corporation without the written permission of Panda Express Inc.

REVISIONS:

ISSUE DATE:

1st	DEVELOPER REVIEW	07.26.19
2nd	SITE PLAN SUBMITTAL	08.26.19
3rd	SITE COMMENTS	09.05.19
4th	ISSUE FOR PERMIT	10.01.19
5th	ISSUE FOR BID	11.07.19

DRAWN BY: PM / KL / EA

PANDA PROJECT #: S8-20-D7163
ARCH PROJECT #: 19027

STATE OF ALABAMA · ROBERT R. HOLTON · 5554 · 11.5.19 · PLANO, TEXAS · REGISTERED ARCHITECT

Heights Venture
ARCHITECTURE DESIGN

HOUSTON
1111 North Loop West, Suite 800
Houston, Texas 77008
713 869 1103 V

DALLAS
5741 Legacy Drive, Suite 320
Plano, Texas. 75024
972 490 7292 V

PANDA EXPRESS

2096 INTERSTATE DR.
OPELIKA, AL, 36801

3600 FSDT

TWW REMODEL

A-106

BACK ROOM FLOOR PLAN & RCP

BID ISSUE

TRUE WARM & WELCOME