MRP DESIGN GROUP
3450 Acworth Due West Road
Building 100, Suite 120
Kennesaw, Georgia 30144
P. 770-917-9172
F. 770-917-9470
www.mrpdesign.com

ARCHITECT
THOMAS E. MORGAN, JR.
ARCHITECT

423 FISCHER TRAIL
ELLIJAY, GEORGIA 30540

TOTAL SEATS	ACCESSIBLE SEATS
1 - 20	1
21 - 40	2
41 - 60	3
61 - 80	4
81 - 100	5
101 - 120	6
121 - 140	7

NUMBER OF ACCESSIBLE SEATS

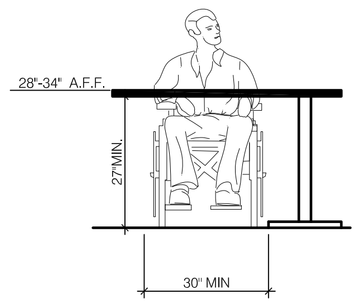

ELEVATION

SEATING AND TABLES N.T.S. **18**

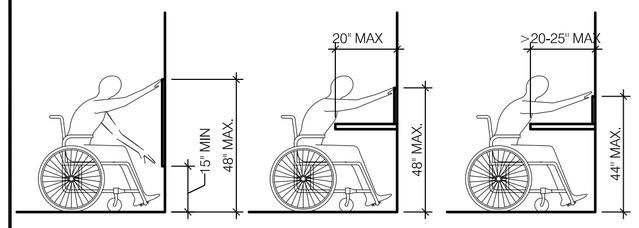

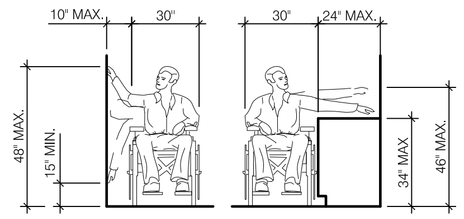

EXAMPLE: DRINK MACHINE, ETC.

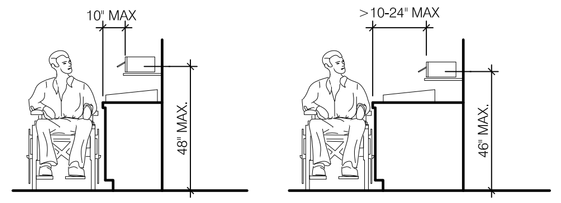

CONDIMENTS

REACH RANGES N.T.S. **14**

NOTES:
1. TOP OF GRIPPING SURFACE 33" TO 36" MAX TO THE TOP OF THE BAR. SEE NOTES BELOW
2. 12" MINIMUM CLEAR ABOVE GRAB BAR

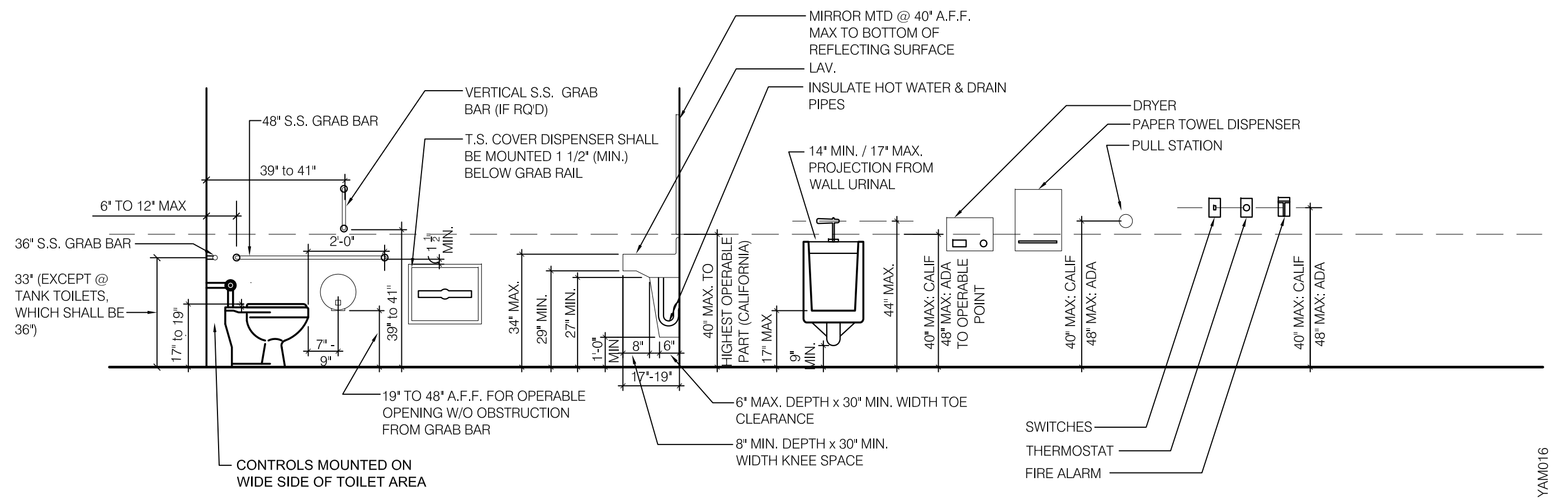

YAM016

MOUNTING HTS. & CLEARANCES FOR ACCESSIBILITY BY THE DISABLED N.T.S. **1**

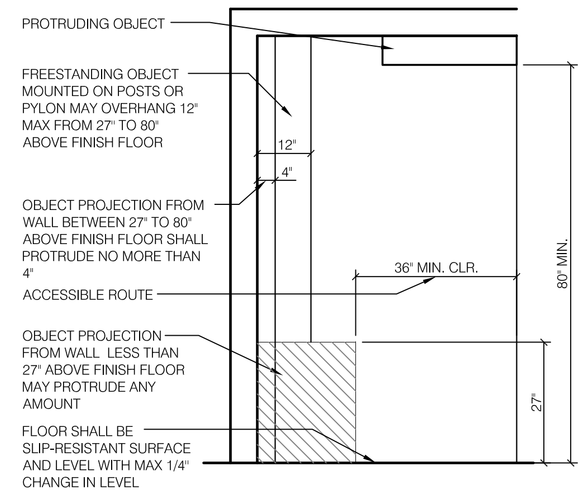

INT. ACCESS. ROUTE CLEARANCES 1/2" = 1'-0" **10**

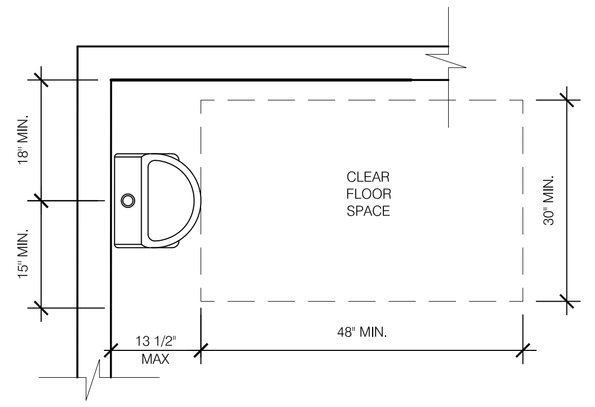

ACCESSIBLE URINAL 3/4" = 1'-0" **6**

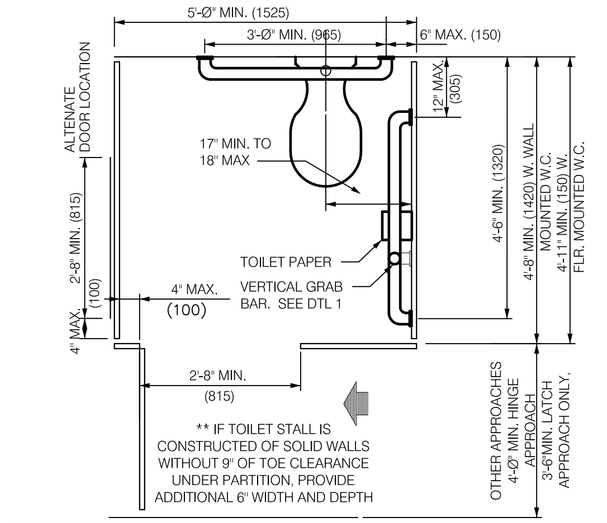

STANDARD TOILET STALL N.T.S. **2**

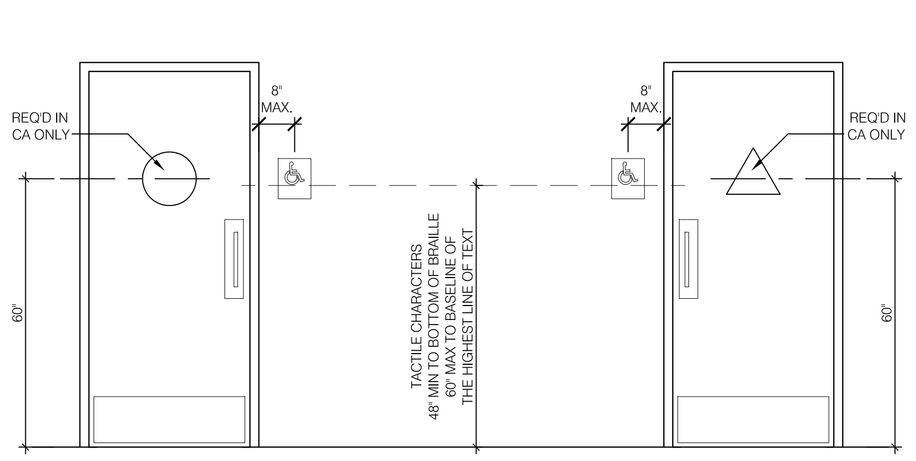

ACCESSIBLE RESTROOM DOORS N.T.S. **15**

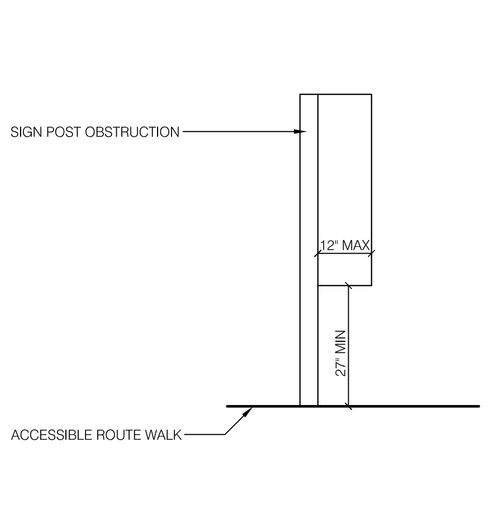

PROTRUDING HAZARDS 1/2" = 1'-0" **11**

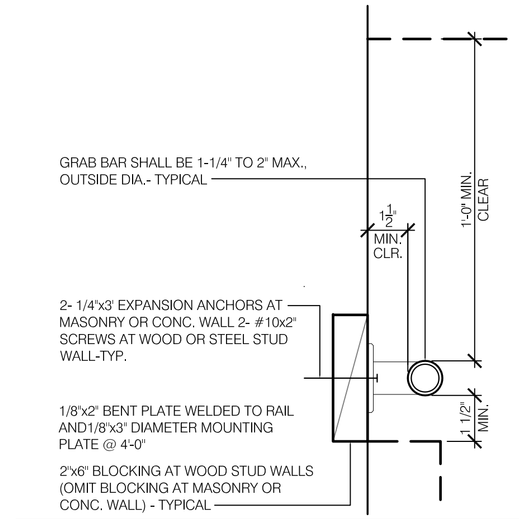

GRAB BAR 3" - 1'-0" **7**

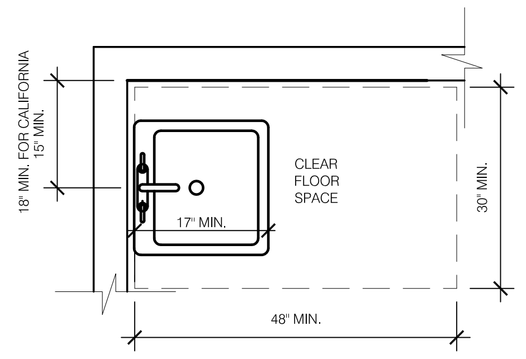

ACCESSIBLE LAVATORY 3/4" = 1'-0" **3**

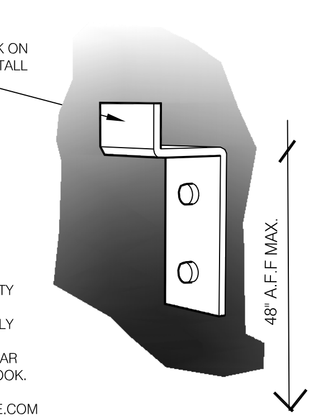

NOTE: SEE DOOR SCHEDULE. AND DOOR SCHEDULE NOTES

COAT HOOK N.T.S. **20**

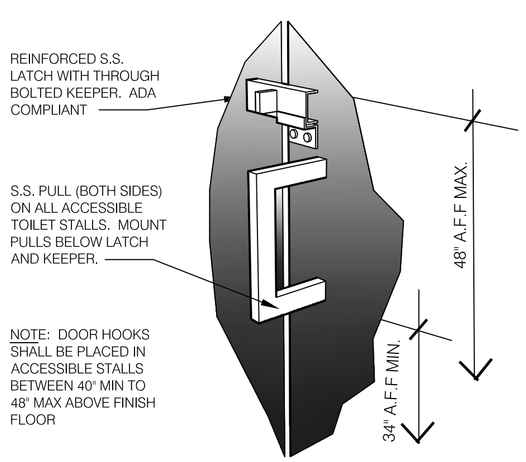

NOTE: SEE DOOR SCHEDULE. AND DOOR SCHEDULE NOTES

PARTITION DOOR LATCH @ PULL **16**

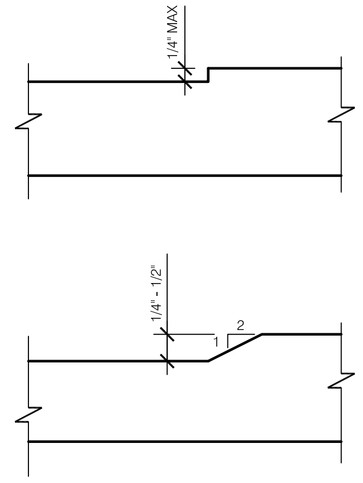

CHANGES IN LEVEL N.T.S. **12**

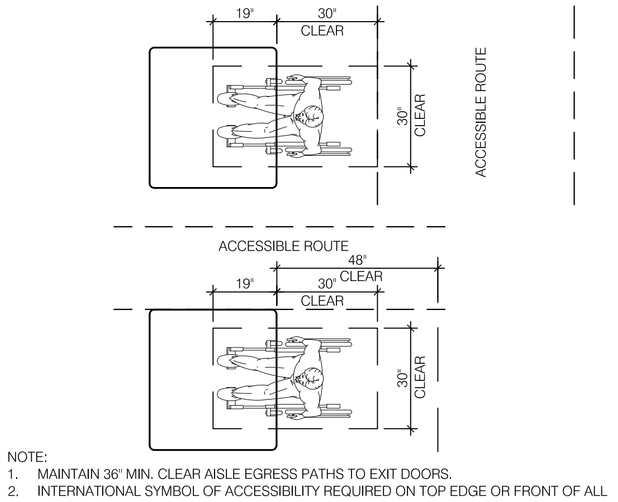

NOTE:
1. MAINTAIN 36" MIN. CLEAR AISLE EGRESS PATHS TO EXIT DOORS.
2. INTERNATIONAL SYMBOL OF ACCESSIBILITY REQUIRED ON TOP EDGE OR FRONT OF ALL ACCESSIBLE TABLES.

DINING ROOM SEATING CLEARANCES N.T.S. **8**

1. INDICATED DIMENSIONS, HEIGHTS, DEPTHS, AREAS AND OTHER GRAPHIC INFORMATION ARE PROVIDED AS MINIMUMS THAT MUST BE MAINTAINED. THESE MINIMUMS ARE BASED UPON YUM STANDARDS AND MAY EXCEED ADA REQUIREMENTS.

   THE DETAILS SHOWN ARE CONCEPTUAL ONLY AND INTENDED TO SHOW ABSOLUTE MINIMUMS AND SHALL BE COORDINATED WITH THE OTHER CONSTRUCTION DOCUMENTS ASSOCIATED WITH THIS PROJECT.

2. 60" TURNING SPACE
   - PERMITTED OVERLAP LIMITED TO 1 ARM OF T-SHAPED SPACE
   - CAN OVERLAP FIXTURE & DOOR CLEARANCE
   - DOOR CAN SWING INTO TURNING SPACE A MAXIMUM OF 12"

3. RESTROOM, IN GENERAL, DOOR SWING MUST BE OUTSIDE OF THE FXTR CLEAR FLOOR SPACE HOWEVER A DOOR CAN SWING INTO FIXTURE CLEAR FLOOR SPACE IF WHEELCHAIR SPACE 30"X48" IS PROVIDED BEYOND THE DOOR SWING.

4. TOILET ROOM MUST ALLOW FOR SIDE TRANSFER - 42" BETWEEN FIXTURES

GENERAL NOTES **4**

JOB: 16049

CONTRACT DATE:	4.3.17
BUILDING TYPE:	EXPLORER LG-54
PLAN VERSION:	NOVEMBER 2015
SITE NUMBER:	XXXXXX
STORE NUMBER:	XXXXX

TACO BELL

LAKEPOINT
EMERSON, GA 30137

TACO BELL
EXPLORER

ACCESSIBILITY REQUIREMENTS

ADA1.0

PLOT DATE: 08/17/17