62.

DECLARATION OF DEDICATION

The undersigned owner hereby dedicates the Garden of Faith and the Garden of Remembrance as delineated on this map exclusively for cemetery purposes.

VALLEY MEMORIAL PARK, INC.

By: Joe J. Pedroli By: Charles E. Monte
President Secretary

ACKNOWLEDGMENT

STATE OF California)
ss
COUNTY OF Marin)

On this 6th day of August, in the year 1997, before me, a Notary Public, personally appeared Joe J. Pedroli and Charles E. Monte personally known to me (or proved to me on the basis of satisfactory evidence) to be the persons whose names are subscribed to the within instrument and acknowledged to me that they executed the same in their authorized capacities, and that by their signatures on the instrument the persons or entity on behalf of which the persons acted, executed the instrument.

Toni M. Hoeven
Notary Public in and for State and County

10/16/00 Commission # 1104389
My Commission Expires

TONI M. HOEVEN
COMM. #1104389
NOTARY PUBLIC-CALIFORNIA
MARIN COUNTY
My Comm. Expires Oct. 16, 2000

SURVEYOR'S CERTIFICATE

This map was prepared by me or under my direction in April, 1996 at the request of Valley Memorial Park and is based on record data and a field survey.

Dale A. White
Dale A. White, L.S. 4397
License Expires September 30, 1997

LICENSED LAND SURVEYOR
DALE ALLEN WHITE
No. 4397
STATE OF CALIFORNIA

RECORDER'S CERTIFICATE

Filed this 19th day of August, 1997, at 9:40 A.M in Volume 21 of Maps at Page 62.

Serial No. 97-044760 Fee $22.00

Jean C. Thayer
County Recorder

Florence Shimano
Deputy

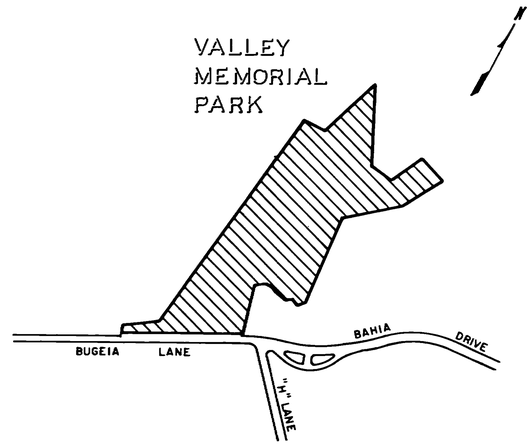

VICINITY MAP
No Scale

INDEX

SHEET 1	Title, Dedication, Recording Data and Vicinity Map
SHEET 2	Property Boundary Survey
SHEET 3	Details of Found Survey Monuments
SHEET 4	Cemetery Location Map and Surveyed Ties from Found Monuments to Garden of Faith and Garden of Remembrance
SHEET 5	Garden of Faith Map and Details
SHEET 6	Garden of Remembrance Map and Details

Map of Garden of Faith and Garden of Remembrance

Valley Memorial Park

A SURVEY AND DEDICATION OF A PORTION OF THAT CERTAIN PARCEL OF LAND CONVEYED BY DEED RECORDED IN BOOK 3244 OF OFFICIAL RECORDS AT PAGE 82, MARIN COUNTY RECORDS

NOVATO MARIN COUNTY CALIFORNIA

White & Prescott
Civil Engineers and Land Surveyors
1620 Grant Avenue
Novato, CA 94945

APN 143-151-15

CAN NC: EC 7.3

21 M 62
PLAN HOLD CORPORATION • IRVINE, CALIFORNIA
DESIGNED BY: YANBEN D. SIAP

1"=300'

NOTE: SEE SHEET 3 FOR SURVEYED MONUMENT DETAILS 'A' THROUGH 'I'

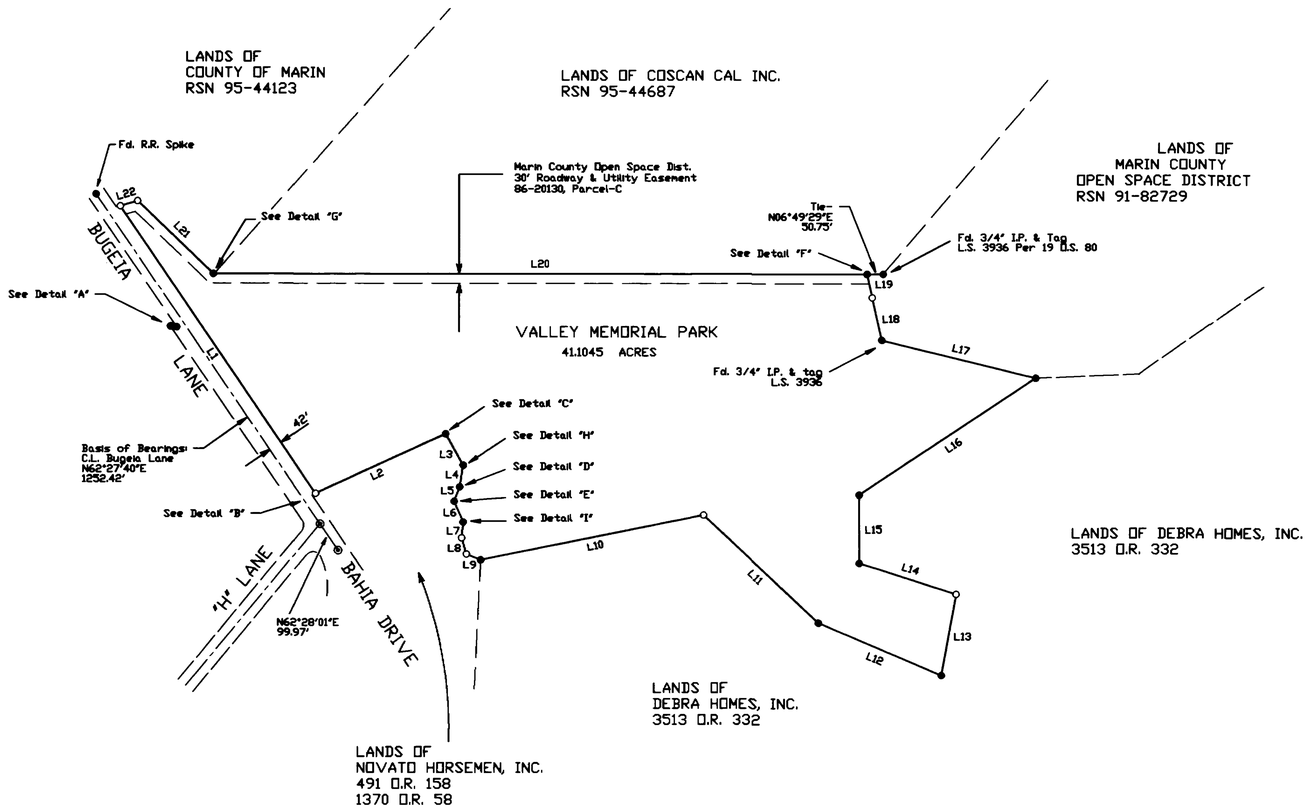

	MEASURED		RECORD	
LINE	DIRECTION	DISTANCE	DIRECTION	DISTANCE
L1	N62°27'40"E	1090.88'	N61°10'E	
L2	N17°54'10"W	449.49'	N19°09'W	
L3	N67°21'40"E	113.28'	N66°04'E	
L4	S73°54'50"E	68.88'	S75°12'30"E	
L5	S62°16'50"E	48.49'	S63°34'30"E	
L6	N73°19'40"E	71.13'	N72°02'E	
L7	S77°56'50"E	49.69'	S79°15'30"E	
L8	N80°10'50"E	53.14'	N78°53'10"E	
L9	N29°00'12"E	48.49'	N27°49'E	48.57'
L10	N04°41'45"W	715.02'	N04°42'20"W	715.00'
L11	N49°45'43"E	495.02'	N49°47'40"E	495.00'
L12	N29°45'51"E	420.10'	N29°47'40"E	420.00'
L13	N73°01'25"W	259.58'	N72°57'20"W	260.00'
L14	S24°19'22"W	319.75'	S24°17'40"W	320.00'
L15	N83°27'37"W	214.96'	N83°27'20"W	215.00'
L16	N26°44'28"W	665.40'	N26°42'20"W	665.00'
L17	S20°27'56"W	498.77'	S20°29'09"W	498.74'
L18	S84°03'34"W	136.75'	S84°13'34"W	137.08
L19	S84°13'39"W	75.90'	S84°13'34"W	
L20	S06°41'02"W	2055.65'	S06°41'02"W	
L21	S50°35'22"W	330.04'	S49°22'W	
L22	S10°04'14"E	56.32'	S11°10'E	

LEGEND

- ◉ FOUND STREET MONUMENT
- ● FOUND 3/4" IRON PIPE & TAG L.S. 3049 UNLESS OTHERWISE NOTED
- ○ SET 3/4" IRON PIPE & TAG L.S. 4397

NOTES:

1. The basis of bearings for this map is North 62° 27' 40" East between found monuments in Bugeia Lane as shown on this map.
2. All distances are in feet and decimals of feet.

Map of Garden of Faith and Garden of Remembrance

Valley Memorial Park

A SURVEY AND DEDICATION OF A PORTION OF THAT CERTAIN PARCEL OF LAND CONVEYED BY DEED RECORDED IN BOOK 3244 OF OFFICIAL RECORDS AT PAGE 82, MARIN COUNTY RECORDS

NOVATO MARIN COUNTY CALIFORNIA

White & Prescott
Civil Engineers and Land Surveyors
1620 Grant Avenue
Novato, CA 94945

PLAN-HOLD CORPORATION • IRVINE CALIFORNIA
RECORDED AT REQUEST OF

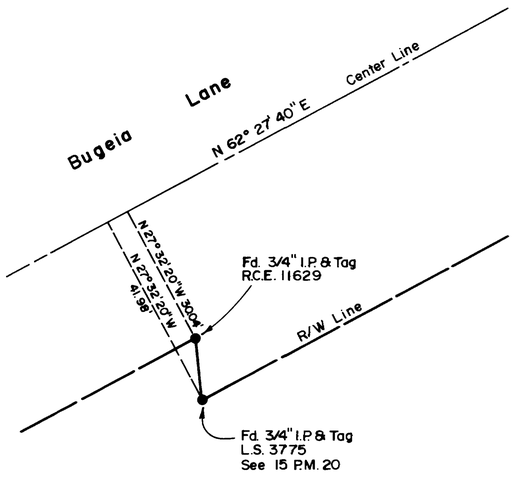

Detail "A"

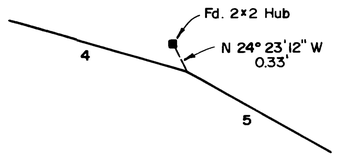

Detail "D"

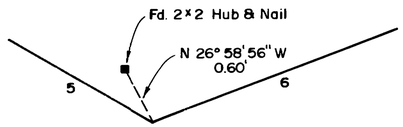

Detail "E"

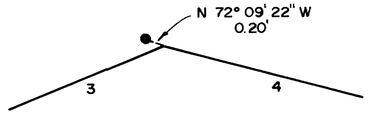

Detail "H"

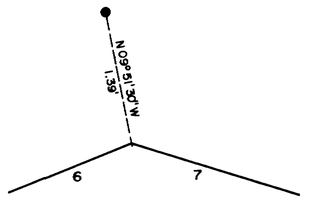

Detail "I"

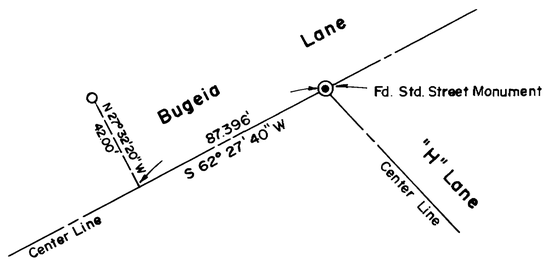

Detail "B"

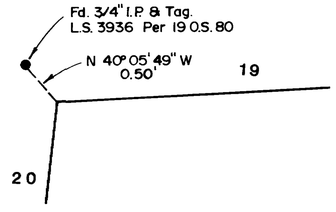

Detail "F"

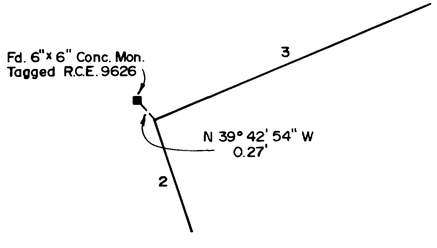

Detail "C"

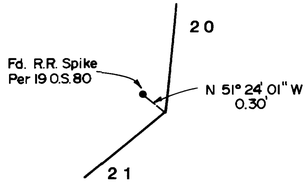

Detail "G"

LEGEND

- ⊙ FOUND STREET MONUMENT
- ● FOUND 3/4" IRON PIPE & TAG L.S. 3049 UNLESS OTHERWISE NOTED
- ○ SET 3/4" IRON PIPE & TAG L.S. 4397

Details

N.T.S.

Map of
Garden of Faith
and
Garden of Remembrance

Valley Memorial Park

A SURVEY AND DEDICATION OF A PORTION OF THAT CERTAIN PARCEL OF LAND CONVEYED BY DEED RECORDED IN BOOK 3244 OF OFFICIAL RECORDS AT PAGE 82, MARIN COUNTY RECORDS

NOVATO MARIN COUNTY CALIFORNIA

White & Prescott
Civil Engineers and Land Surveyors
1620 Grant Avenue
Novato, CA 94945

PLAN HOLD CORPORATION • IRVINE CALIFORNIA
RECORDED IN NUMBERED PLAN

SCALE: 1" = 100'

LEGEND

- ⊕ FOUND STREET MONUMENT
- ○ FOUND 3/4" IRON PIPE
- ● FOUND RAILROAD SPIKE
- △ SET PK NAIL
- □ SET HUB & TACK
- ——--—— PROPERTY LINE

GARDEN OF REMEMBRANCE
(SEE SHEET 6)

N18°24'40"E
80.00'

GARDEN OF FAITH
(SEE SHEET 5)

N28°22'52"E
29.98'

N00°44'08"W 182.72'

GARDEN OF DEVOTION
19 Maps 92

N14°43'07"E 591.92ft

N25°39'52"E 629.76ft

GARDEN OF DEVOTION
CRYPTS & NICHES
19 Maps 92

GARDEN OF PEACE
MAUSOLEUM No.2
20 Maps 56

GARDEN OF MOHAMMED
19 Maps 48

GARDEN
SCATTERING
PLOTS
21 Maps 24

CREMORIAL NICHES &
FOUNTAIN SCATTERING WELL
21 Maps 24

GARDEN OF PEACE
MAUSOLEUM No.1
19 Maps 16

N00°30'25"E 712.47ft

CHAPEL OF
REMEMBRANCE
NICHES
19 Maps 92

S66°03'25"W 497.29ft

S62°27'40"W
1252.42ft

BUGEIA LANE

BAHIA DRIVE

"H" LANE

BASIS OF BEARINGS

Map of
Garden of Faith
and
Garden of Remembrance

Valley Memorial Park

A SURVEY AND DEDICATION OF A PORTION OF THAT CERTAIN PARCEL OF LAND CONVEYED BY DEED RECORDED IN BOOK 3244 OF OFFICIAL RECORDS AT PAGE 82, MARIN COUNTY RECORDS

NOVATO MARIN COUNTY CALIFORNIA

White & Prescott
Civil Engineers and Land Surveyors
1620 Grant Avenue
Novato, CA 94945

PLAN HOLD CORPORATION • IRVINE CALIFORNIA
RECORDER'S NUMBER 07540

62

LEGEND

⌖ SET PK NAIL

□ SET 2'x2' REDWOOD HUB

1"=20'

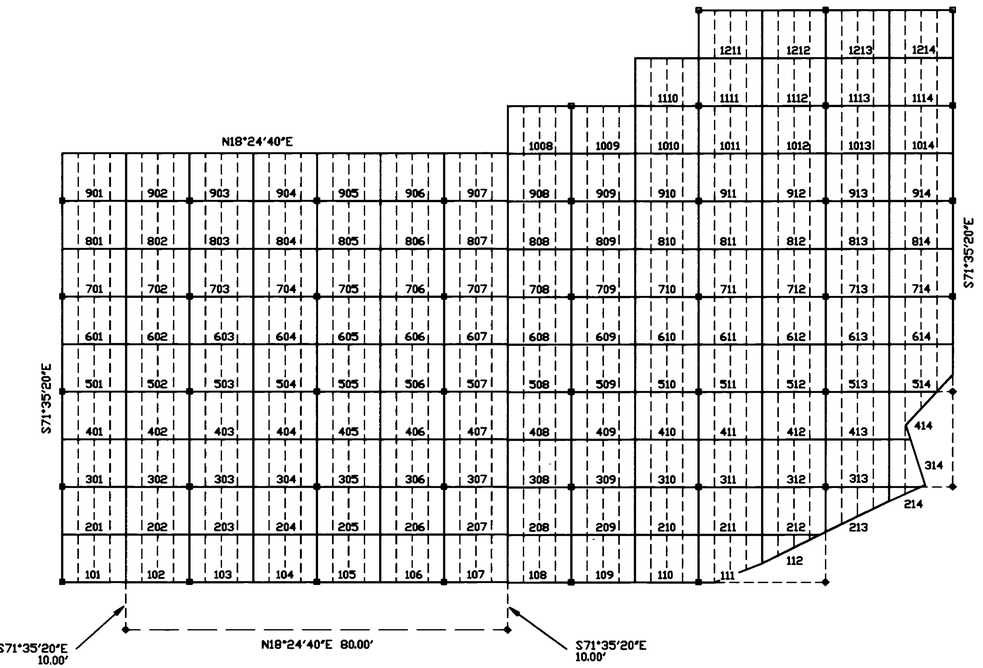

Garden of Faith

TYPICAL LOT DIVISION

4 GRAVES PER LOT - NUMBERED AS SHOWN

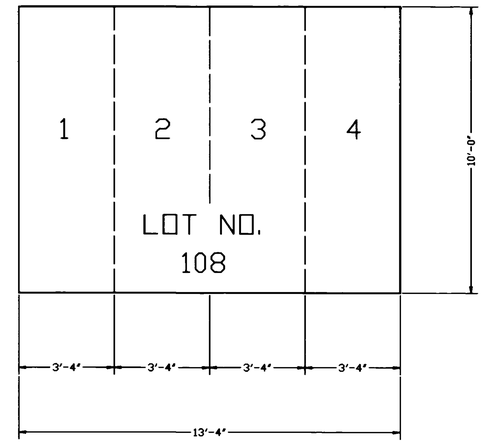

Map of Garden of Faith and Garden of Remembrance

Valley Memorial Park

A SURVEY AND DEDICATION OF A PORTION OF THAT CERTAIN PARCEL OF LAND CONVEYED BY DEED RECORDED IN BOOK 3244 OF OFFICIAL RECORDS AT PAGE 82, MARIN COUNTY RECORDS

NOVATO MARIN COUNTY CALIFORNIA

White & Prescott
Civil Engineers and Land Surveyors
1620 Grant Avenue
Novato, CA 94945

PLAN HOLD CORPORATION • IRVINE CALIFORNIA
RECORDED BY • NUMBER OF PAGES

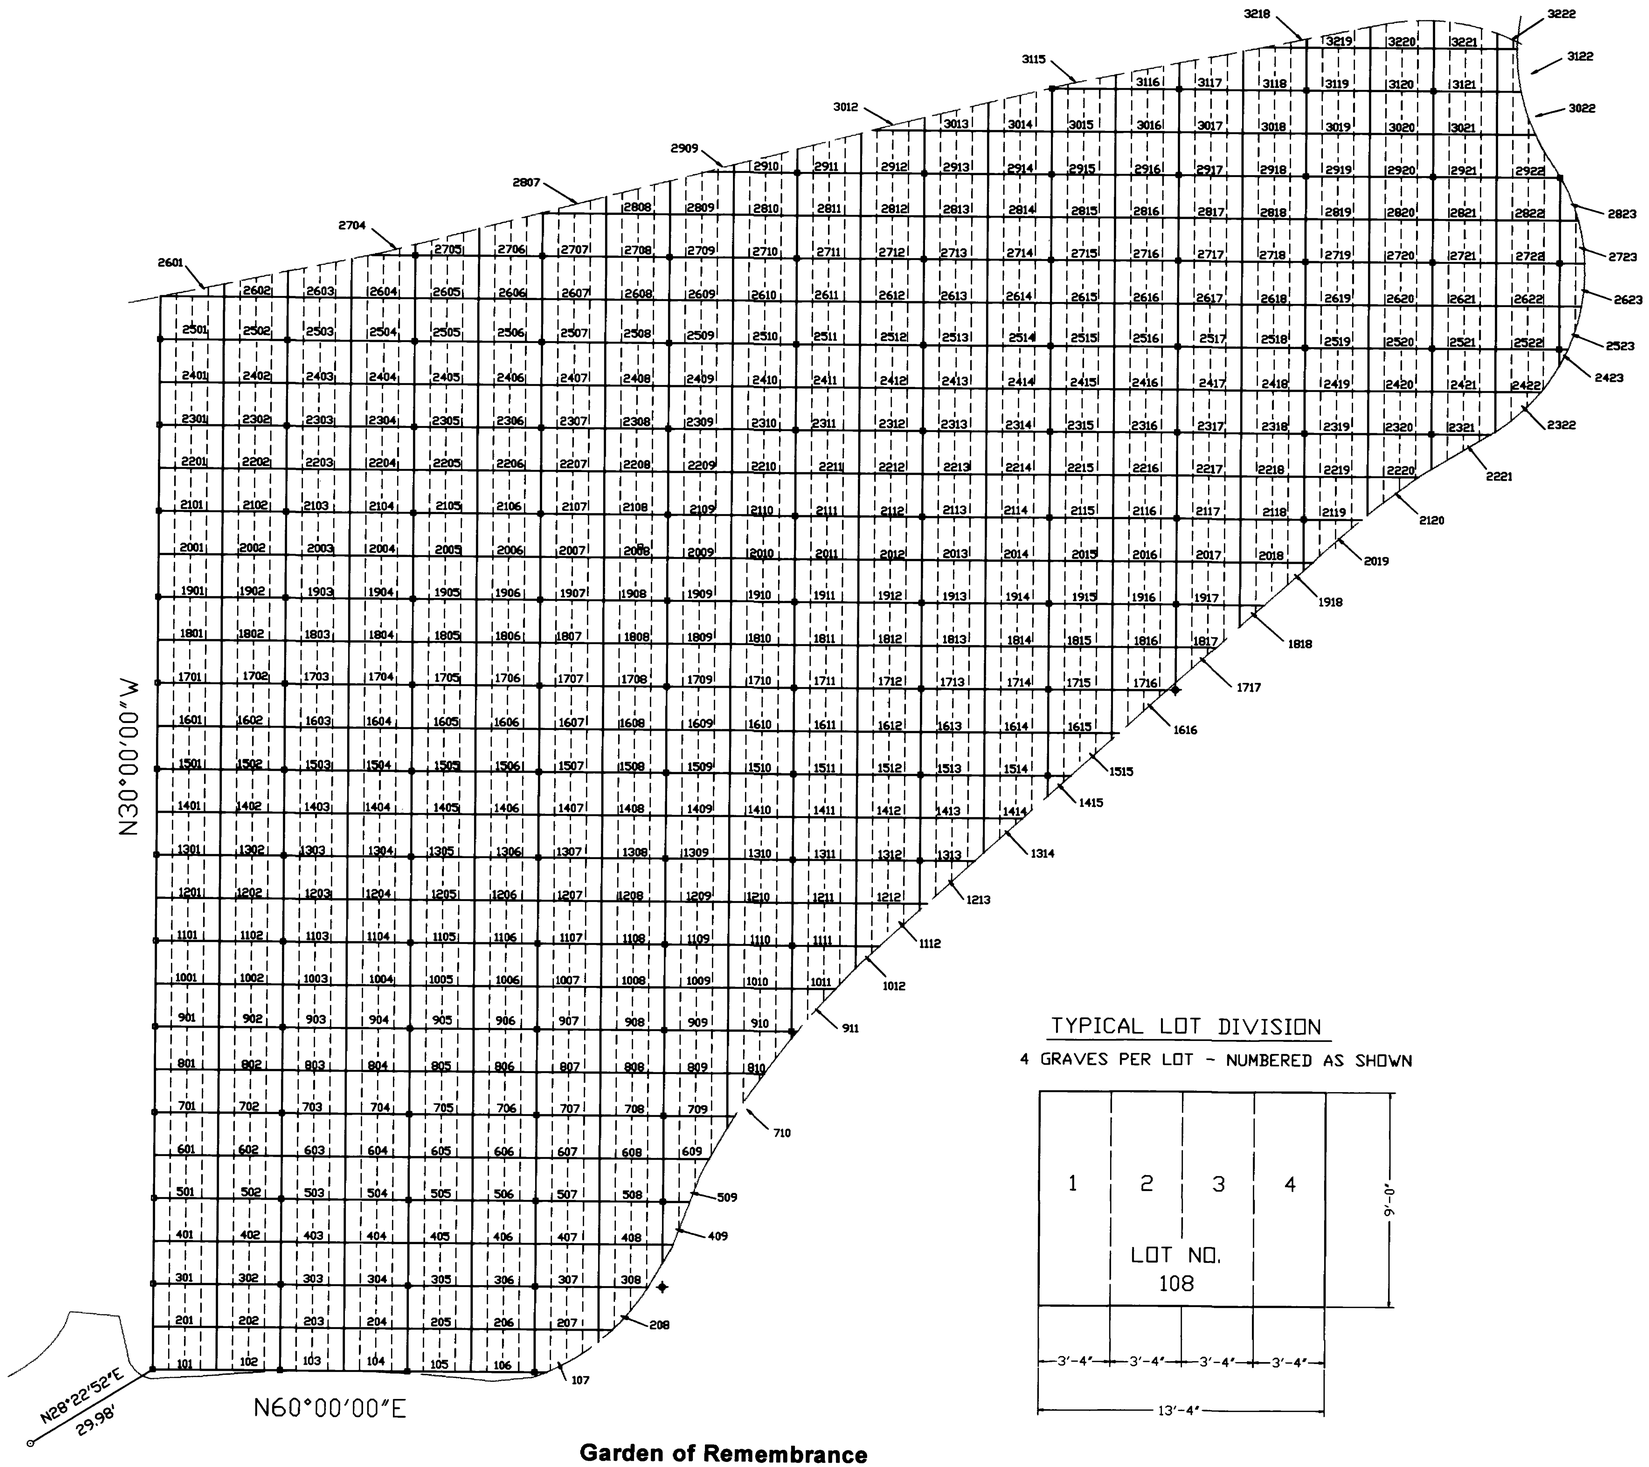

1"=20'

LEGEND

- ✦ SET PK NAIL
- □ SET 2'x2' REDWOOD HUB
- ○ FOUND 3/4" IRON PIPE

TYPICAL LOT DIVISION

4 GRAVES PER LOT - NUMBERED AS SHOWN

Map of Garden of Faith and Garden of Remembrance

Valley Memorial Park

A SURVEY AND DEDICATION OF A PORTION OF THAT CERTAIN PARCEL OF LAND CONVEYED BY DEED RECORDED IN BOOK 3244 OF OFFICIAL RECORDS AT PAGE 82, MARIN COUNTY RECORDS

NOVATO MARIN COUNTY CALIFORNIA

White & Prescott
Civil Engineers and Land Surveyors
1620 Grant Avenue
Novato, CA 94945

PLAN-HOLD CORPORATION • IRVINE CALIFORNIA
RECORDER'S NUMBER 0750